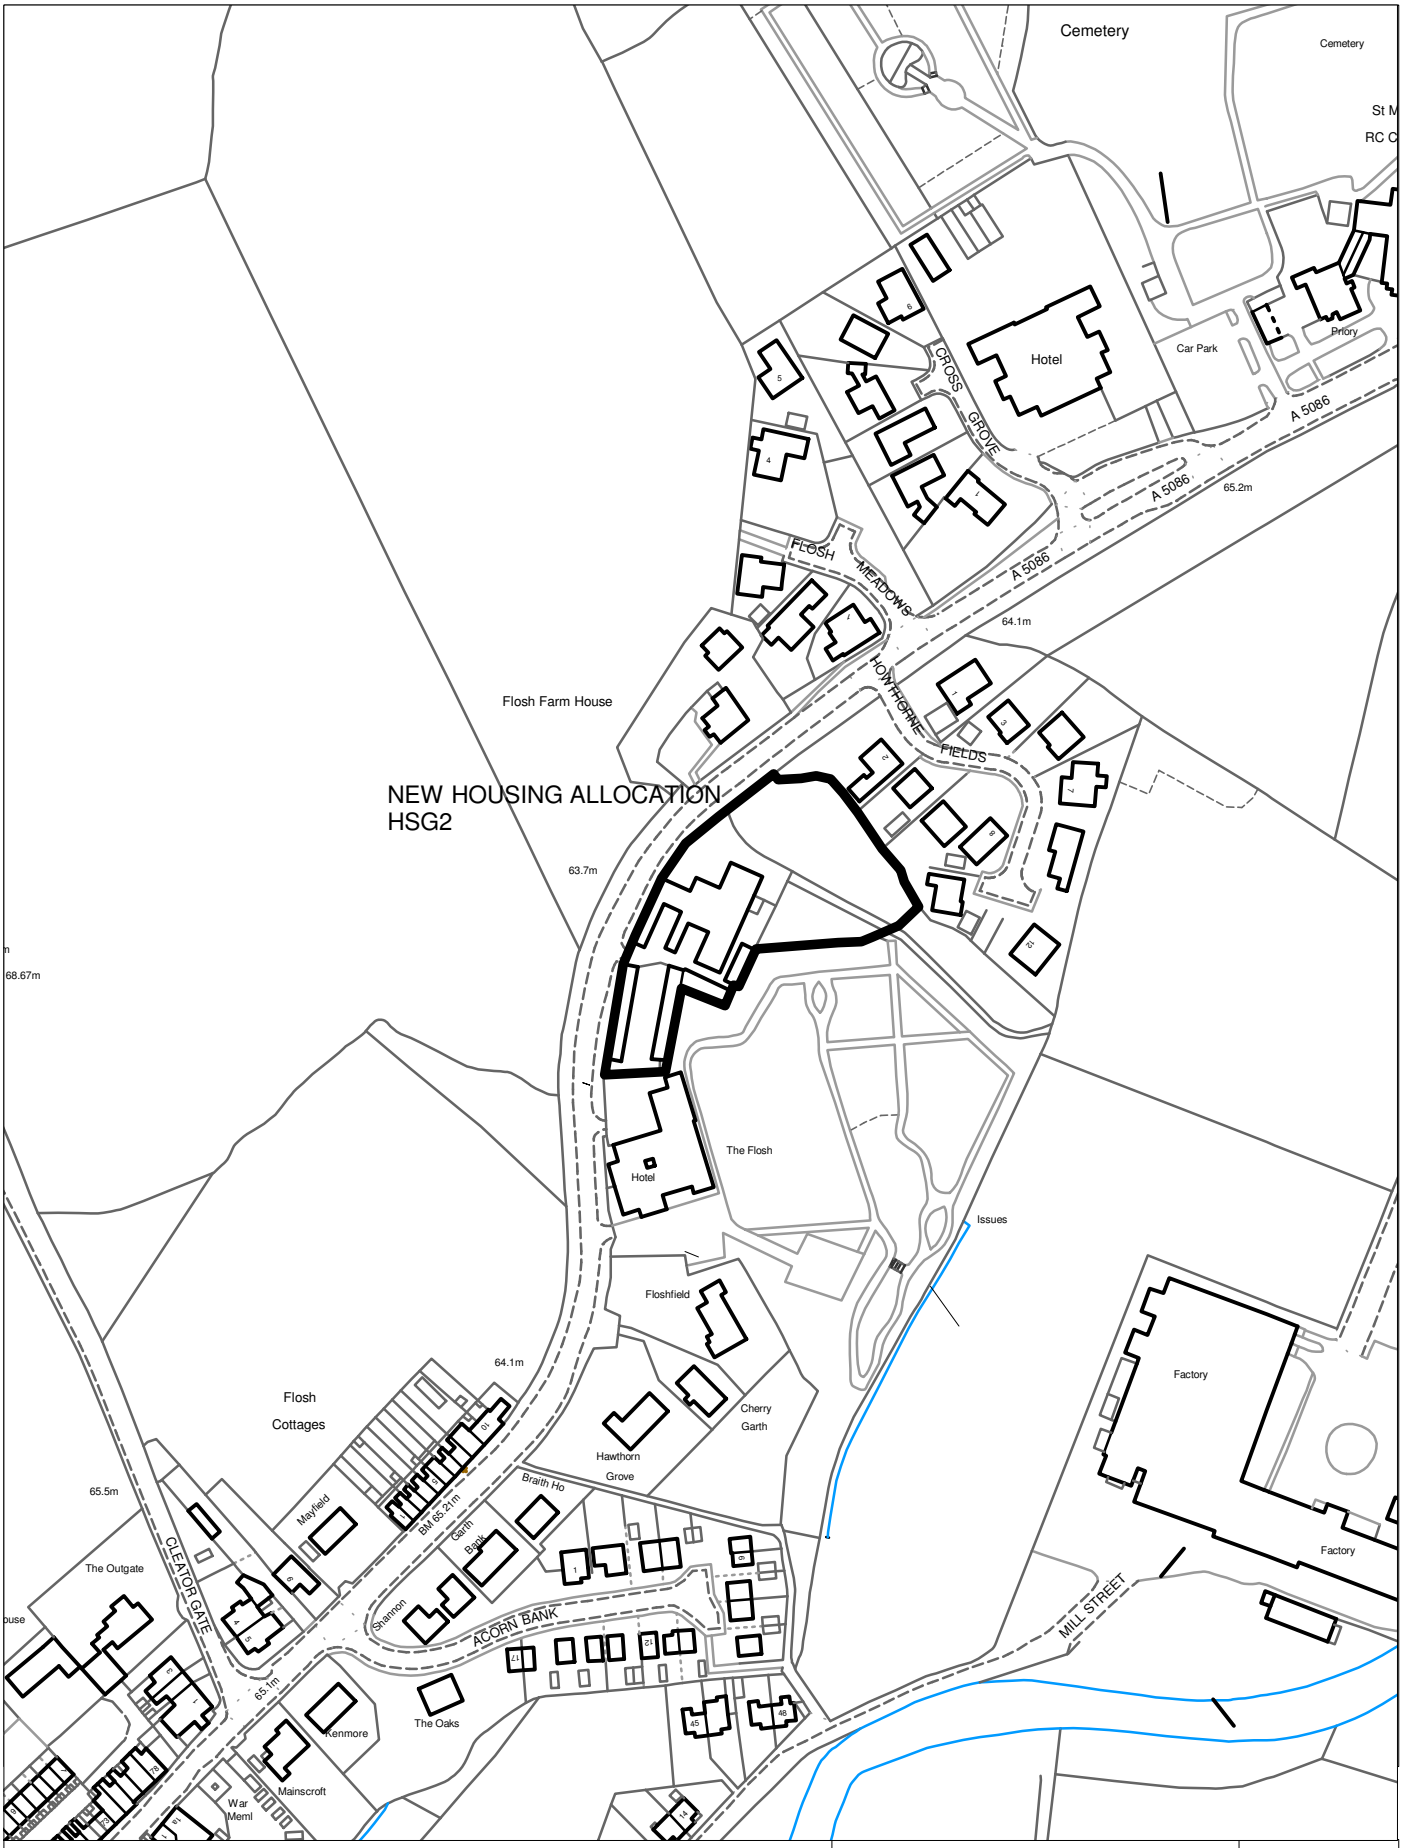

COPELAND LOCAL PLAN 2001 - 2016
PROPOSED MODIFICATIONS MARCH 2006
CLEATOR - NEW HOUSING ALLOCATION
REF: R4.43.2, HA33 MAIN STREET CLEATOR

Economic Development & Local Plans
Copeland Borough Council
The Council Centre
Catherine Street
Whitehaven
Cumbria CA27 7SJ

Reproduced from the Ordnance Survey mapping with the permission of the Controller of Her Majesty's Stationery Office © Crown copyright. Unauthorised reproduction infringes Crown copyright and may lead to prosecution or civil proceedings.
Copeland Borough Council Licence No. 100019619 (2004).

Date: 08/03/06

Scale 1:2500